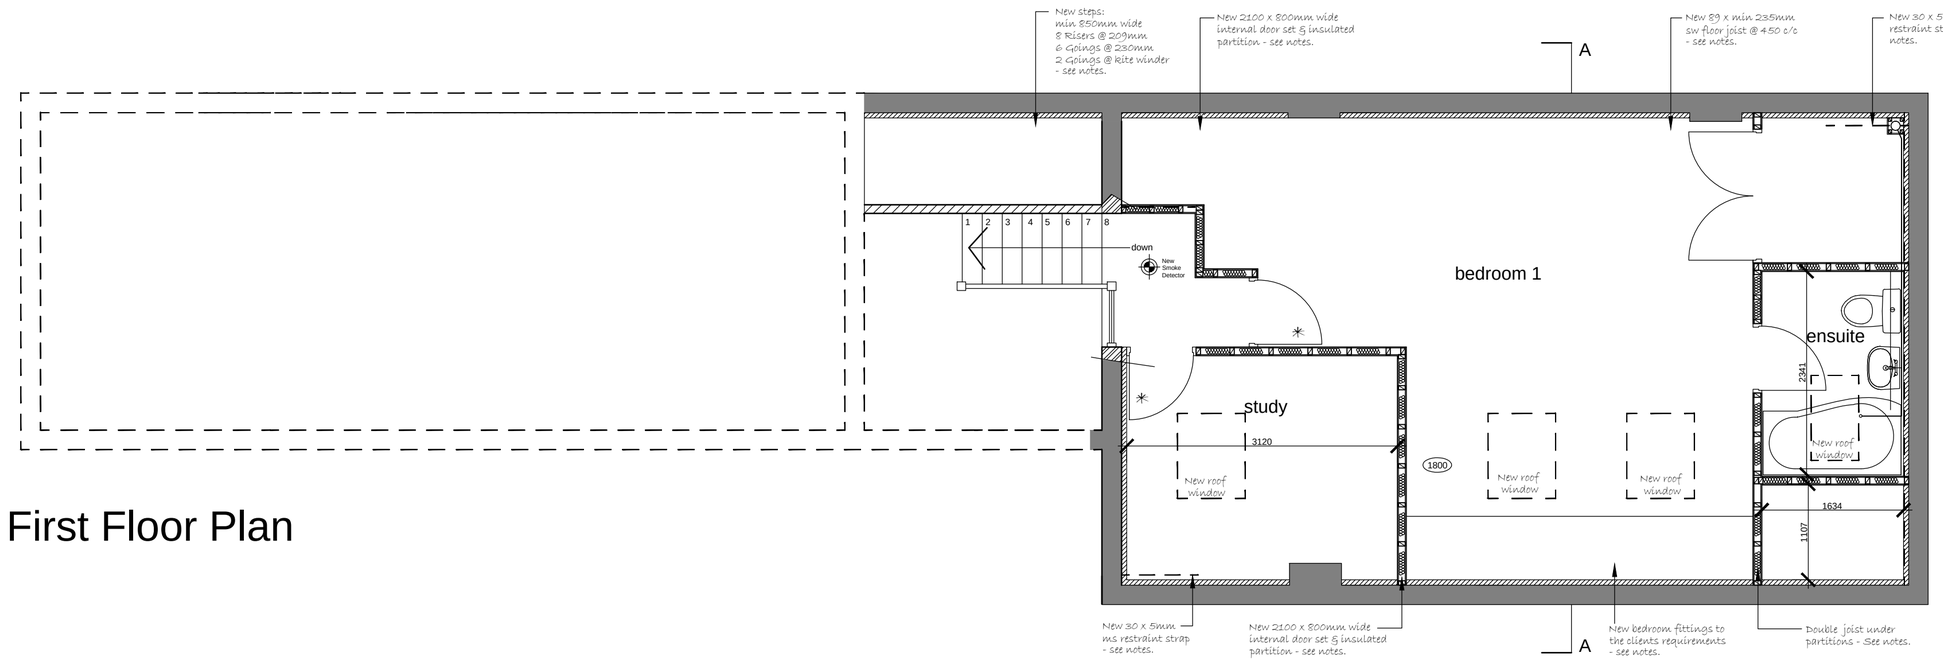

First Floor Plan

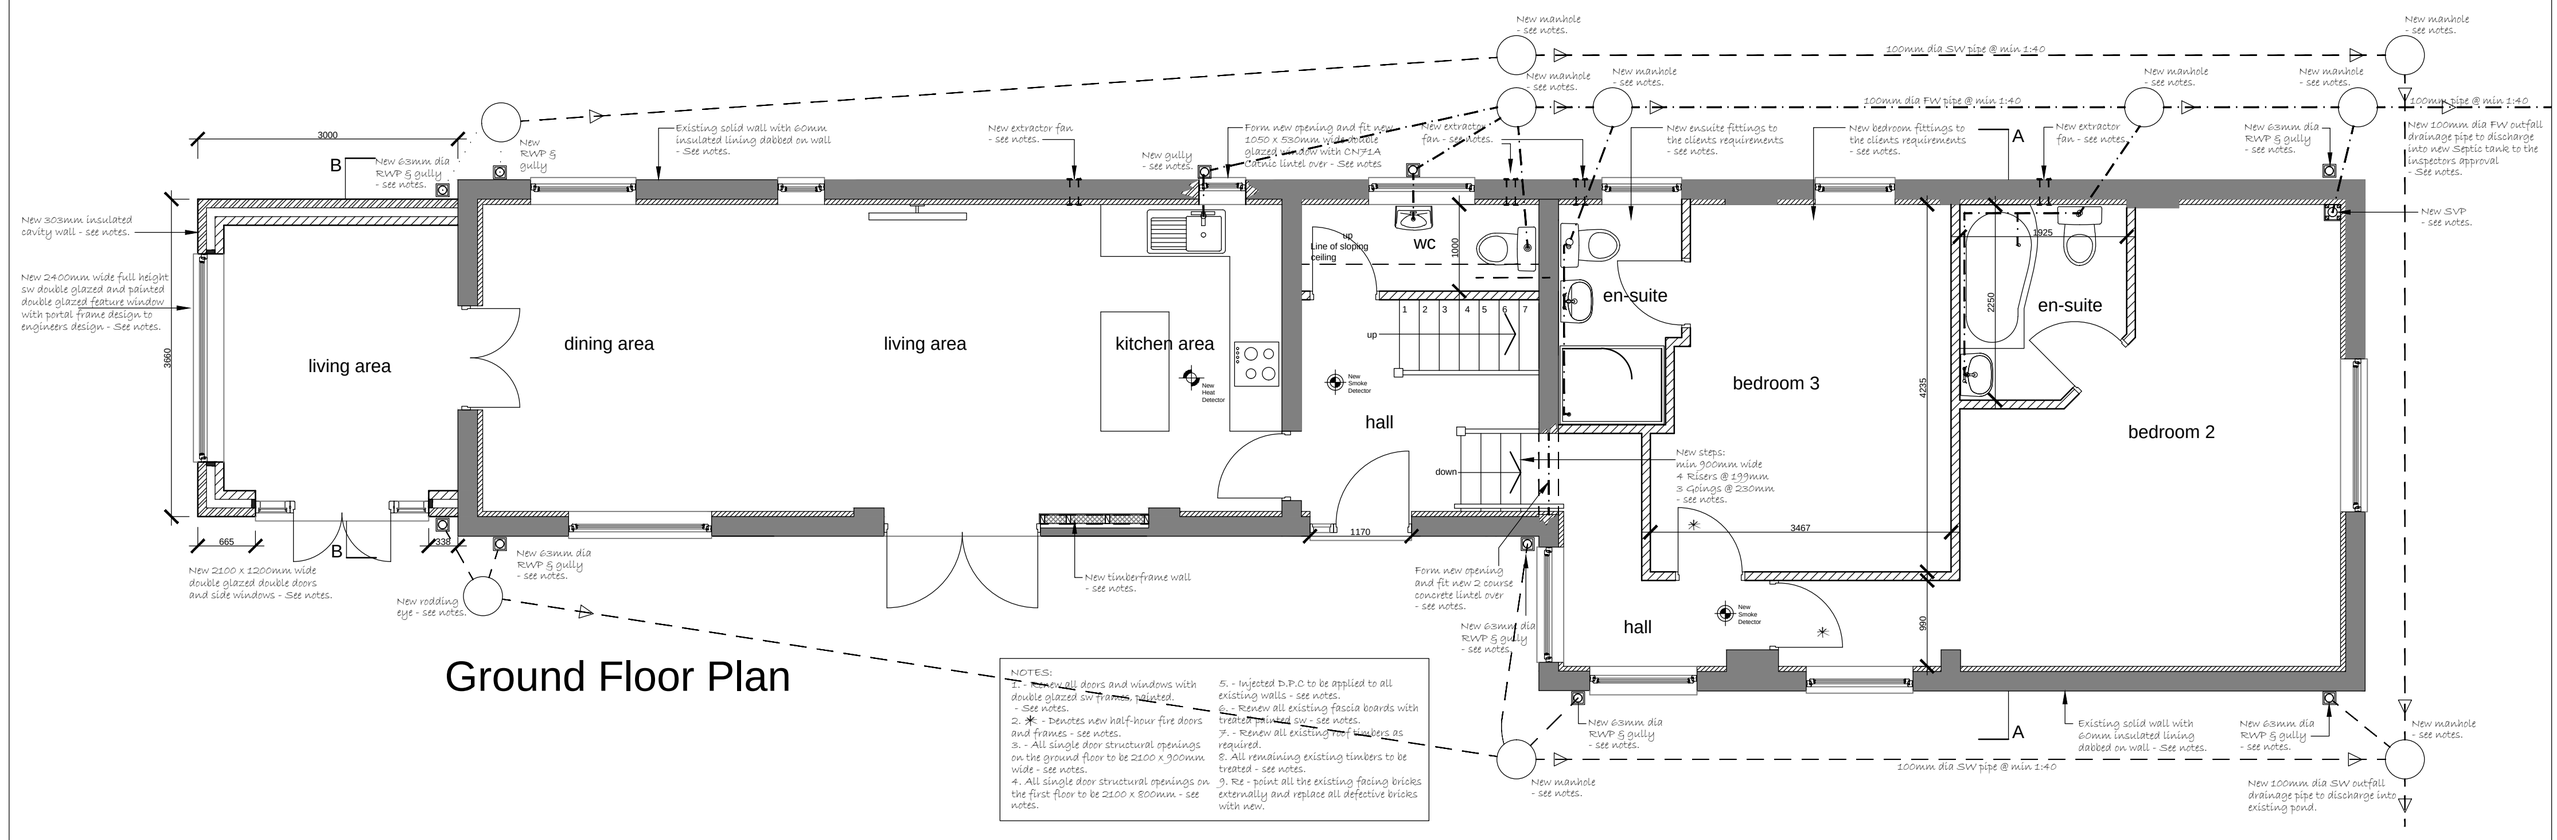

Ground Floor Plan

NOTES:
1. - Renew all doors and windows with double glazed sw frames, painted. - See notes.
2. ✳ - Denotes new half-hour fire doors and frames - see notes.
3. - All single door structural openings on the ground floor to be 2100 x 900mm wide - see notes.
4. All single door structural openings on the first floor to be 2100 x 800mm - see notes.
5. - Injected D.P.C to be applied to all existing walls - see notes.
6. - Renew all existing fascia boards with treated painted sw - see notes.
7. - Renew all existing roof timbers as required.
8. All remaining existing timbers to be treated - see notes.
9. Re - point all the existing facing bricks externally and replace all defective bricks with new.

K E N N E T H · H · T A Y L O R
A R C H I T E C T U R E

1st Floor • Office 3 • 4 - 8 Station Road • Knowle • Solihull
B93 0HT
T: 01564 898160 • M: 07974 648369 • E: kennethhtaylor@aol.com

Architecture • Urban Design • Building Surveying

Project	Proposed conversion of existing barn into new dwelling
Address	Wadderton Barn, Greenhill,
Drawing Title	General Arrangement Drawing Ground & First Floor Plans
scale :	1:50@A2
job No :	15-253
date :	March 2016
drawing No :	GAD01